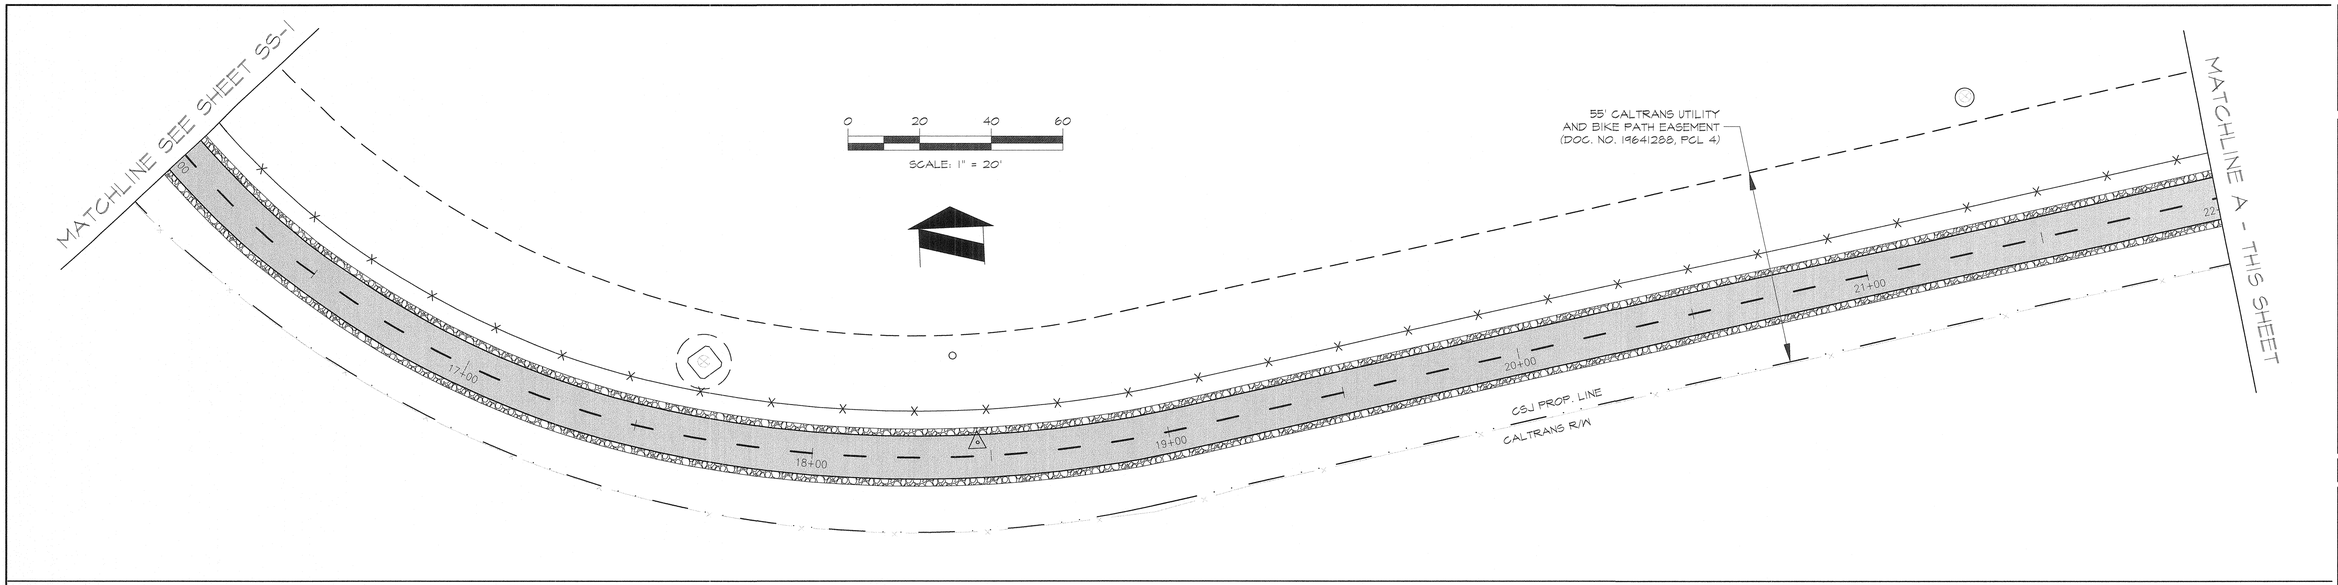

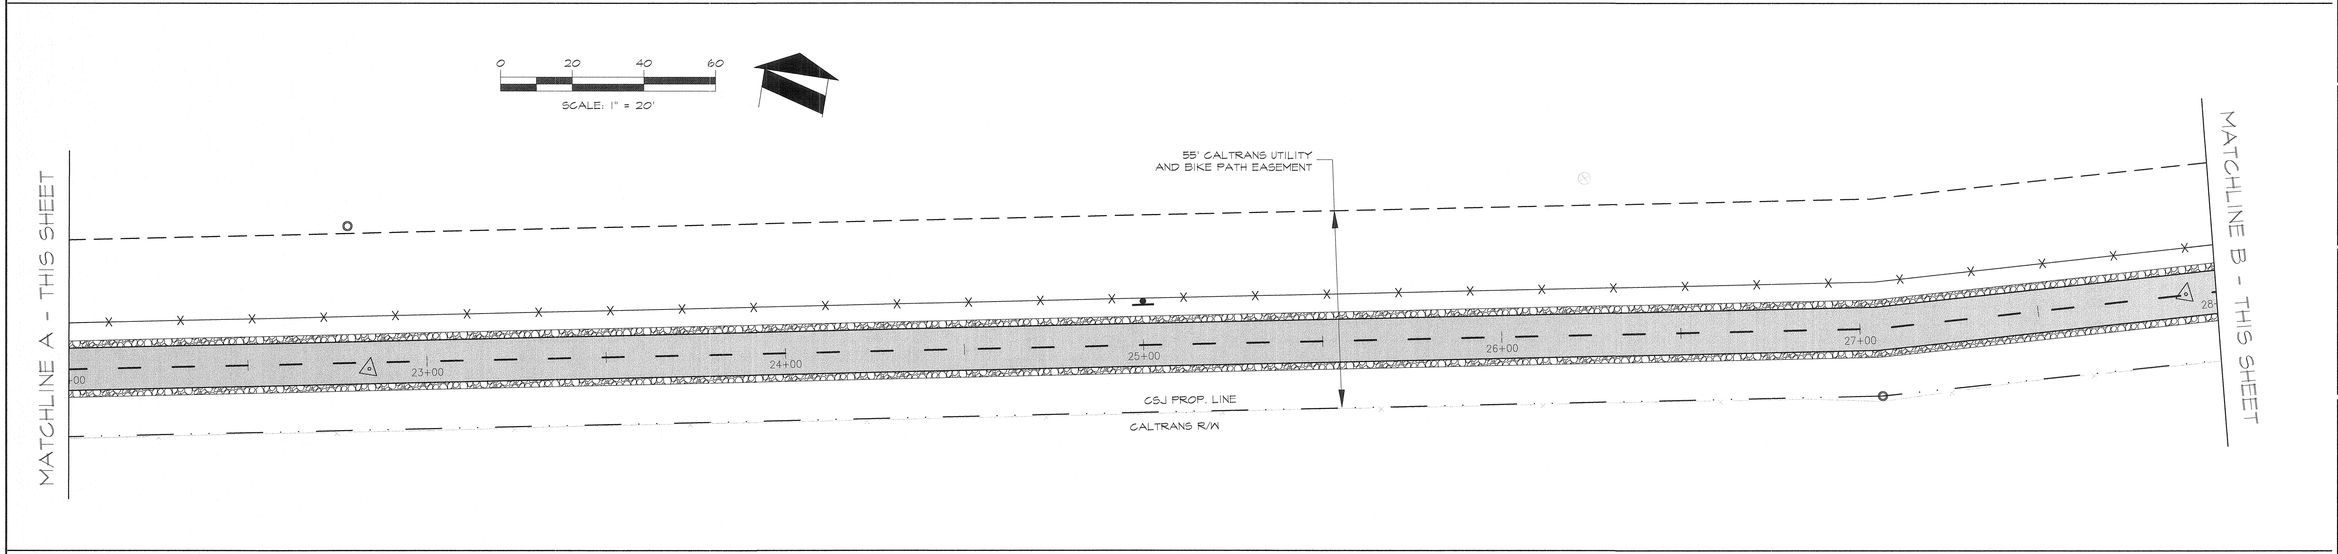

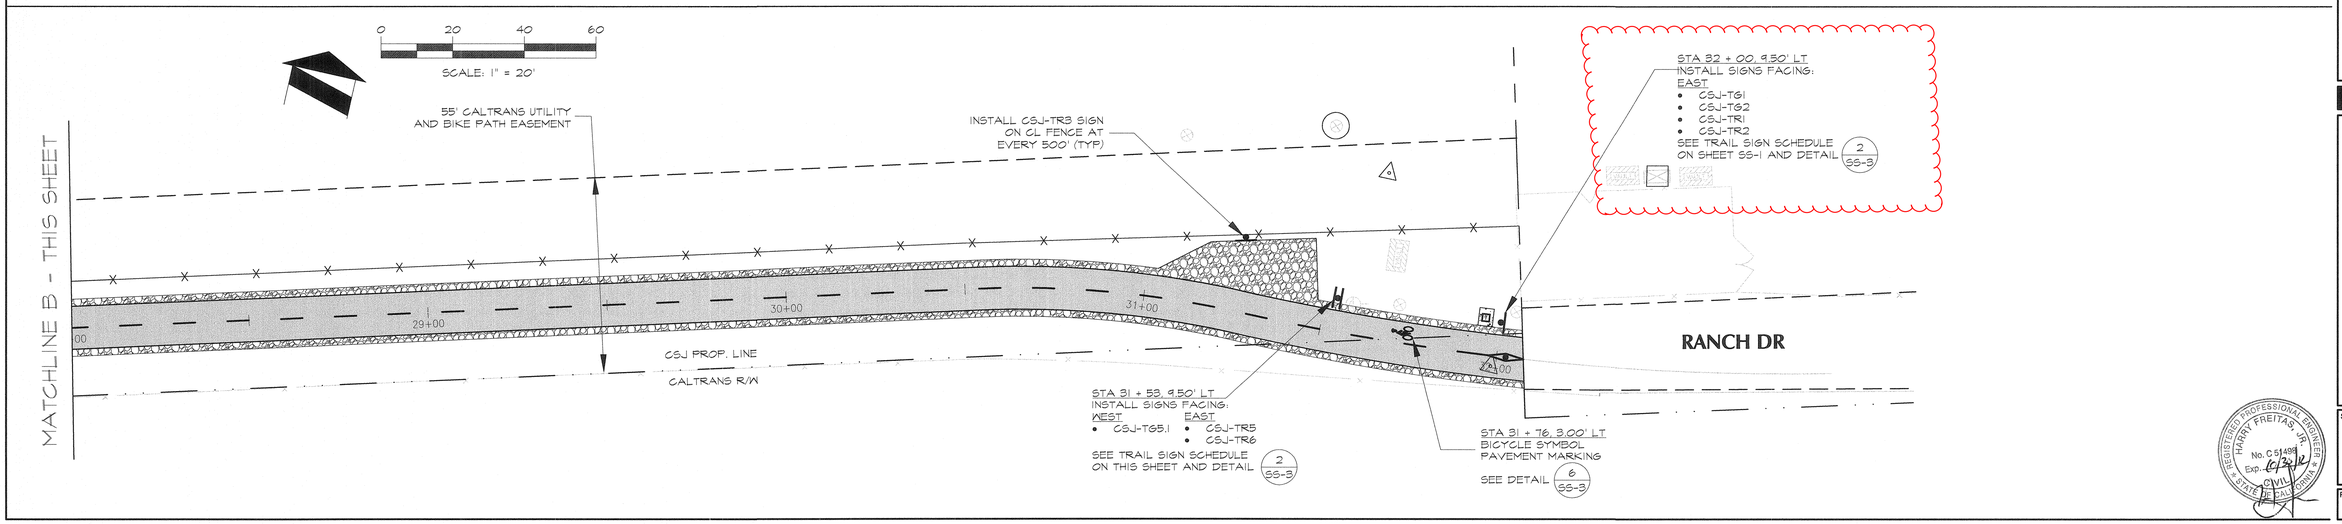

CITY OF SAN JOSE
CAPITAL OF SILICON VALLEY

DEPARTMENT OF PUBLIC WORKS
SAN JOSE, CALIFORNIA

City Facilities Architectural Services Division

WRITTEN DIMENSIONS ON THESE DRAWINGS SHALL HAVE PRECEDENCE OVER SCALED DIMENSIONS. CONTRACTORS SHALL VERIFY, AND BE RESPONSIBLE FOR, ALL DIMENSIONS AND CONDITIONS ON THE JOB AND THIS OFFICE MUST BE NOTIFIED OF ANY VARIATIONS FROM THE DIMENSIONS AND CONDITIONS SHOWN BY THESE DRAWINGS.

DAVID SYKES
DIRECTOR
DEPARTMENT OF PUBLIC WORKS

DRAWN BY: DR
CHECKED BY: RA / JP
SCALE: AS NOTED
DATE: 10/17/2011
SECTION MANAGER:

SHEET TITLE:
SIGNING AND STRIPING PLAN

5245-TRAIL:HIGHWAY 237 BIKEWAY
(ZANKER ROAD TO COYOTE CREEK)

REGISTERED PROFESSIONAL ENGINEER
HARRY FREITAS JR.
No. C 51404
Exp. 6/30/12
CIVIL
STATE OF CALIFORNIA

SHEET NO:
SS-2
15 OF: 20

PROJECT NO:
5245