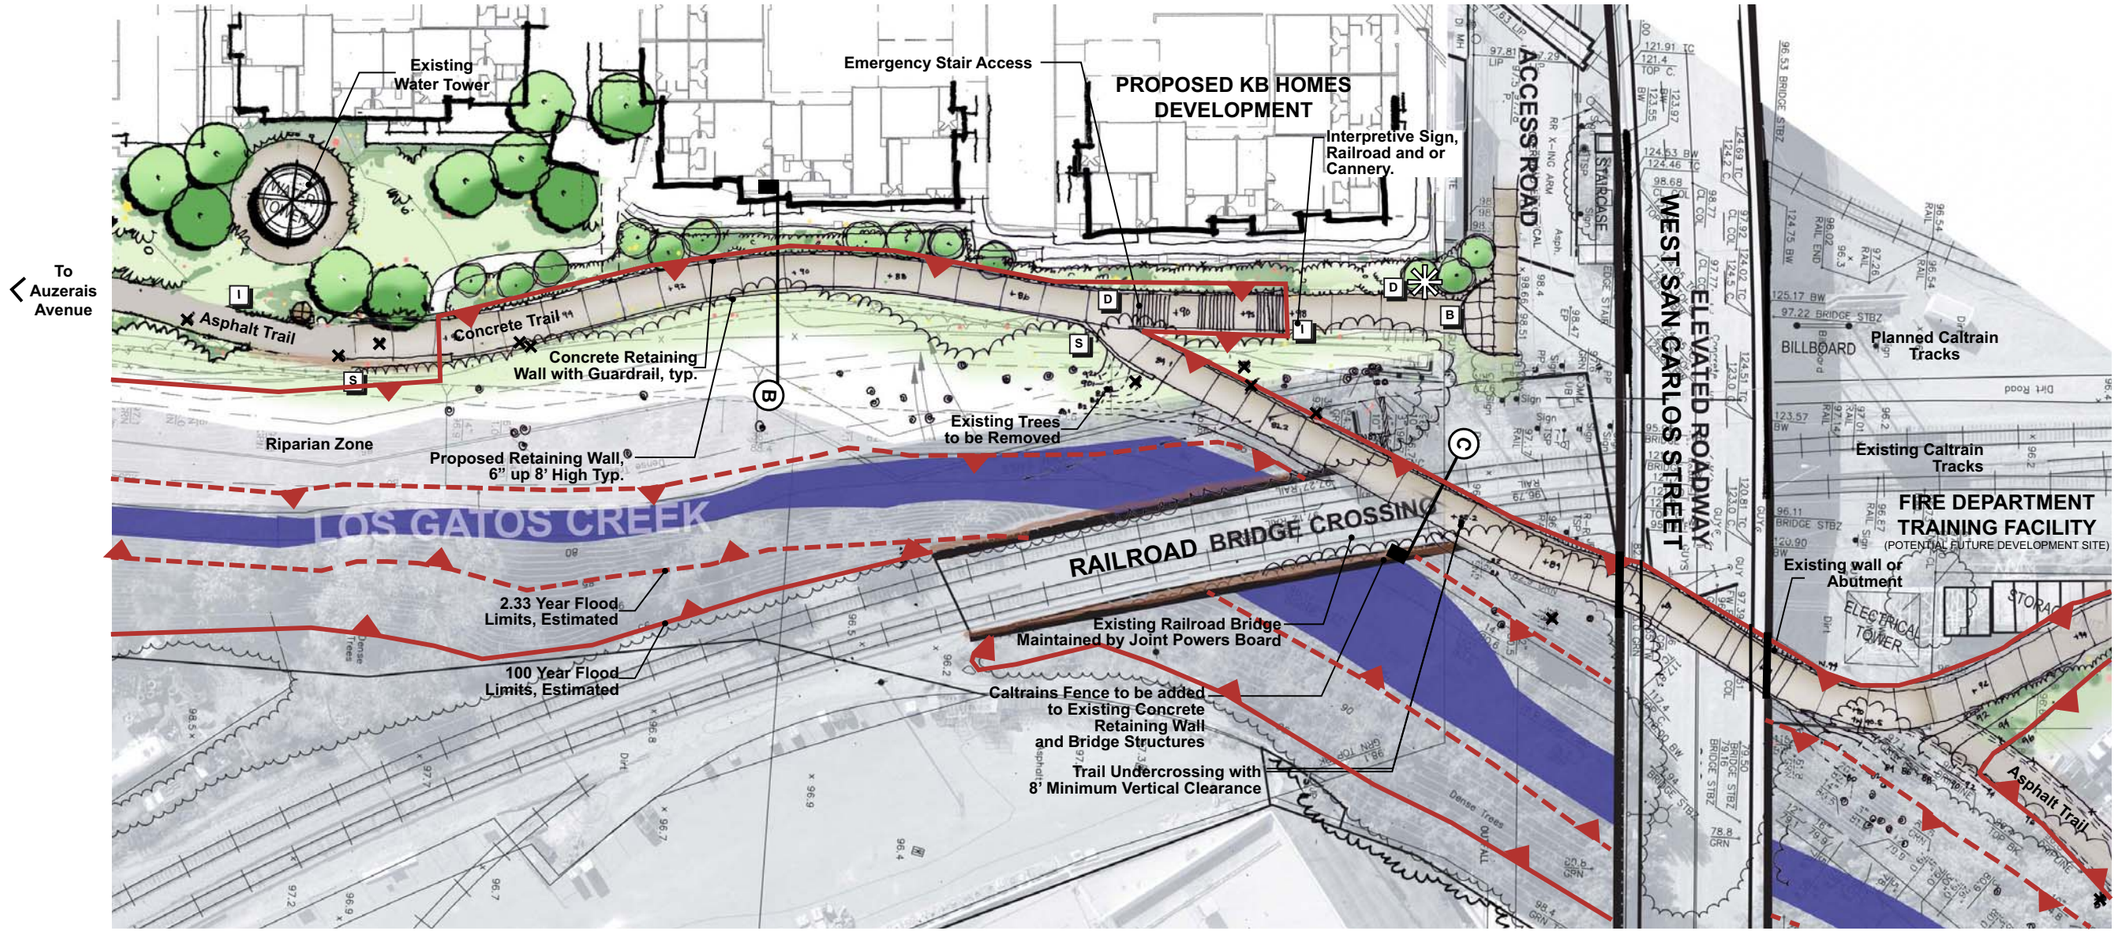

2 West San Carlos Street Enlargement Plan